



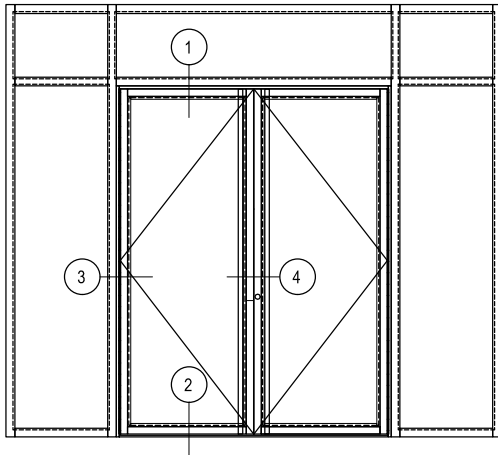

1

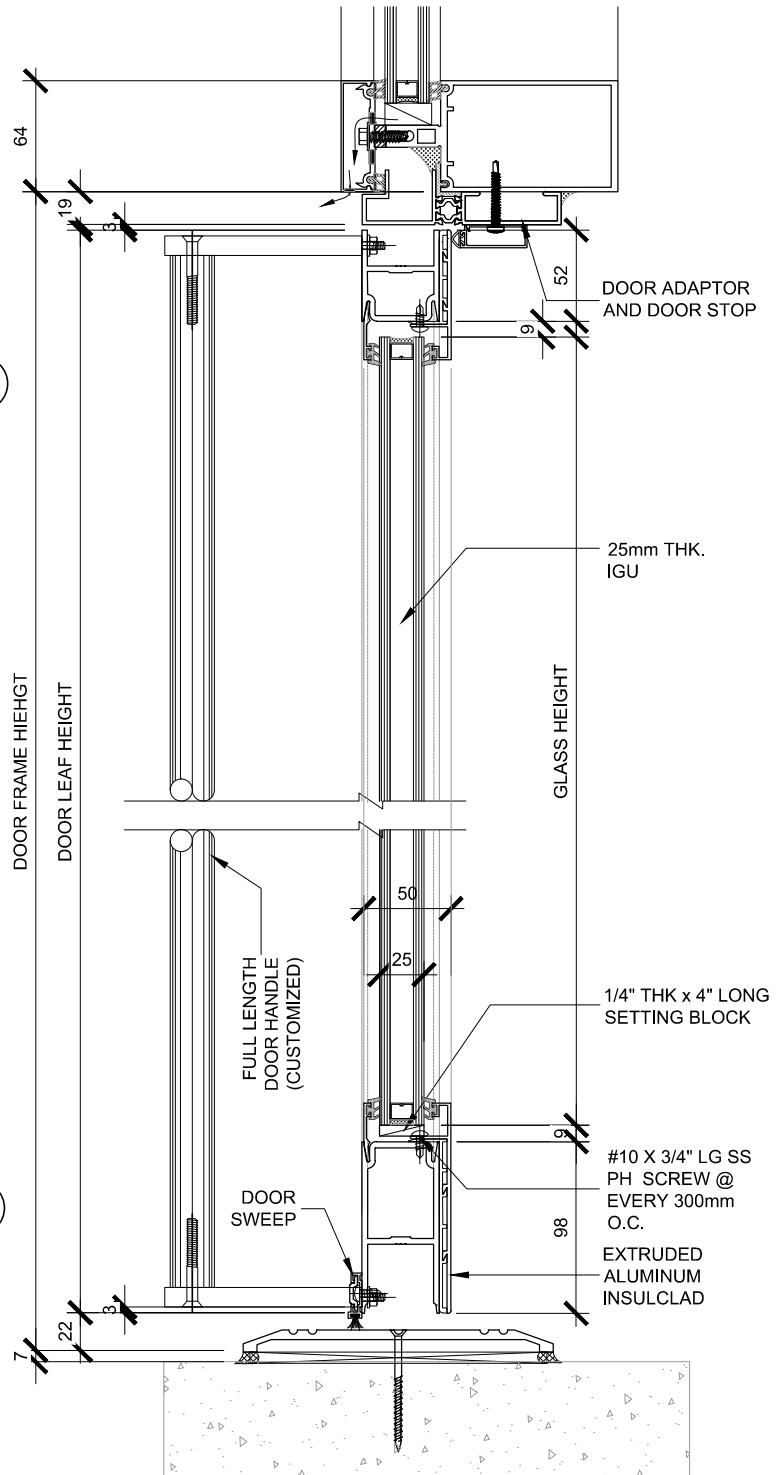

2

PROJECT:

1500 SERIES DOOR DETAILS (INSULATED NARROW STILE DOOR)

ENGINEER:

DATE: 04-28-2026

SHEET: 1-OF-12

FRAME APPROVAL

THIS FABRICATION DRAWING IS APPROVED
AND MODERN ALUMINUM DESIGN MAY
PROCEED WITH PRODUCTION

☐ APPROVED

☐ APPROVED AS NOTED

☐ REVISED AND RESUBMIT

SIGNED: _____

DATE: _____

PART NUMBER:

QUANTITY:

TAG:

LOCATION/ ARCH'L DOOR NO.:

DESCRIPTION:

HEAD AND SILL DETAILS



CUSTOMER:



Modern Aluminum Design

01-381 BRADWICK DR. CONCORD, ON. L4K 3W6 PHONE: 647 864 7664 EMAIL: Info@aluminumdesign.ca

JOB NUMBER: 1

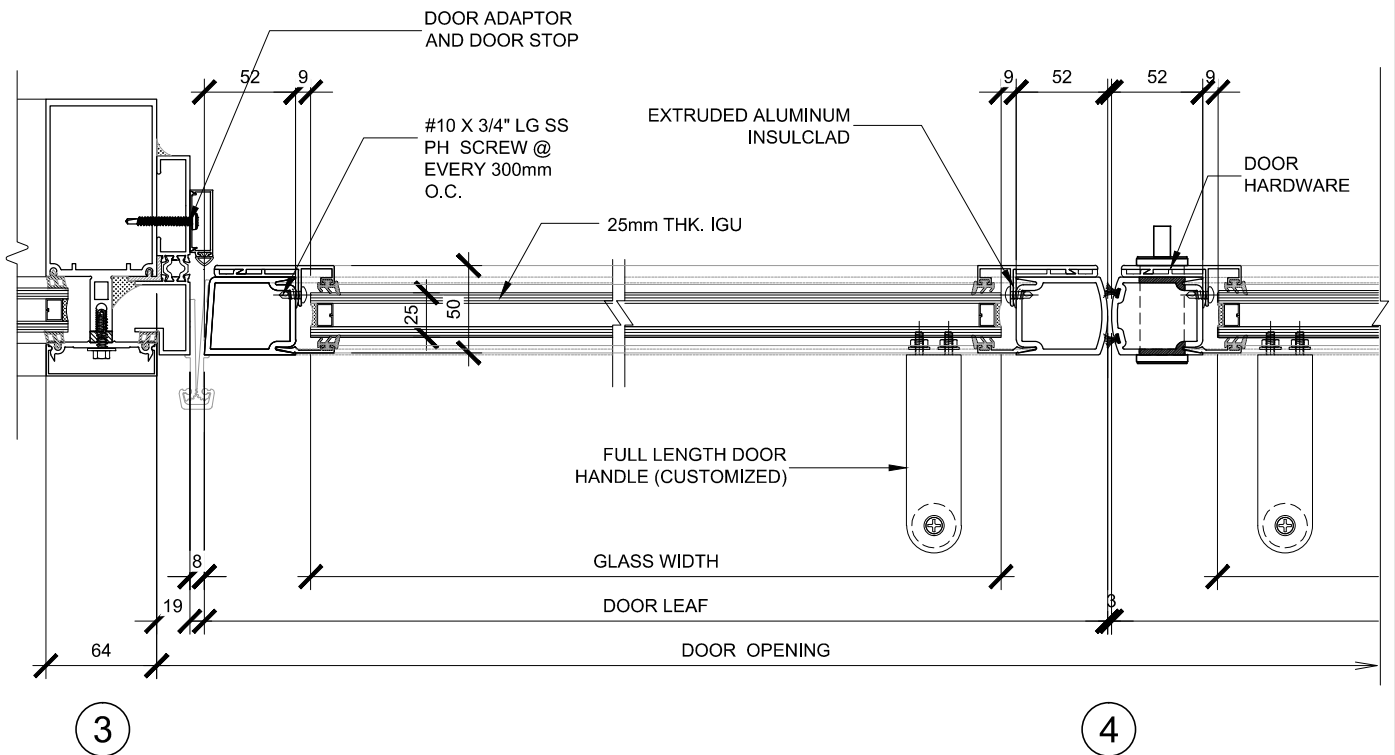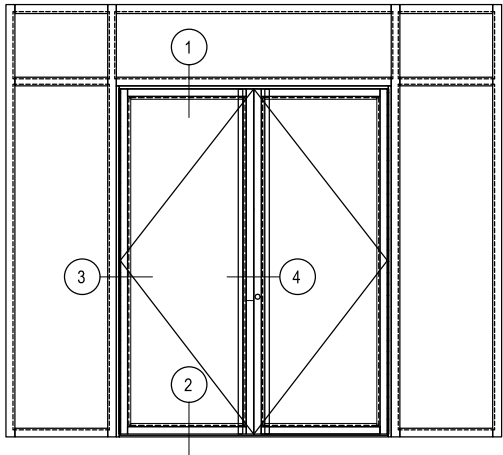

PROJECT:
1500 SERIES DOOR DETAILS
(INSULATED NARROW STILE DOOR)

ENGINEER: DATE: 04-28-2026 SHEET: 2-OF-12

FRAME APPROVAL

THIS FABRICATION DRAWING IS APPROVED
AND MODERN ALUMINUM DESIGN MAY
PROCEED WITH PRODUCTION

- ☐ APPROVED
☐ APPROVED AS NOTED
☐ REVISED AND RESUBMIT

SIGNED: _____

DATE: _____

PART NUMBER:

QUANTITY:

TAG:

LOCATION/ ARCH'L DOOR NO.:

DESCRIPTION:

CUSTOMER:


DOOR JAMB AND MID STILE DETAILS




Modern Aluminum Design

01-381 BRADWICK DR. CONCORD, ON. L4K 3W6 PHONE: 647 864 7664 EMAIL: Info@aluminumdesign.ca

JOB NUMBER: 1

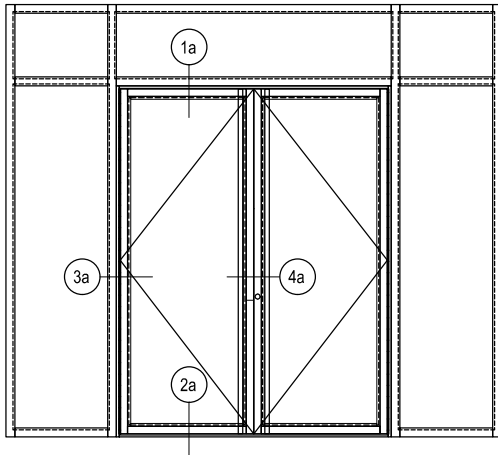

1a

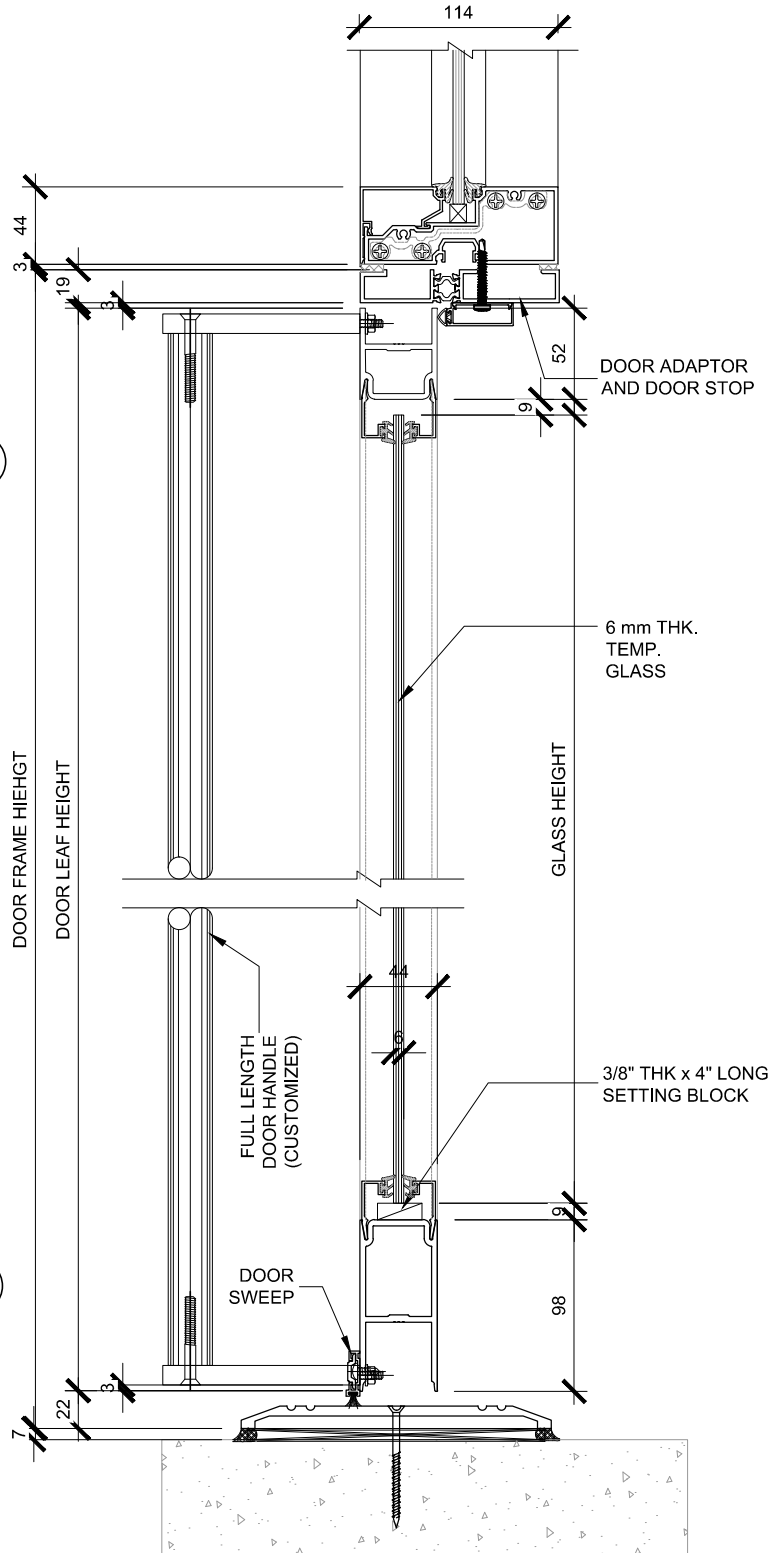

2a

PROJECT:

1500 SERIES DOOR DETAILS (NON-INSULATED NARROW STILE DOOR)

ENGINEER:

DATE: 04-28-2026

SHEET: 3-OF-12

FRAME APPROVAL

THIS FABRICATION DRAWING IS APPROVED
AND MODERN ALUMINUM DESIGN MAY
PROCEED WITH PRODUCTION

☐ APPROVED

☐ APPROVED AS NOTED

☐ REVISED AND RESUBMIT

SIGNED: _____

DATE: _____

PART NUMBER:

QUANTITY:

TAG:

LOCATION/ ARCH'L DOOR NO.:

DESCRIPTION:

HEAD AND SILL DETAILS



CUSTOMER:



Modern Aluminum Design

01-381 BRADWICK DR. CONCORD, ON. L4K 3W6 PHONE: 647 864 7664 EMAIL: Info@aluminumdesign.ca

JOB NUMBER: 1

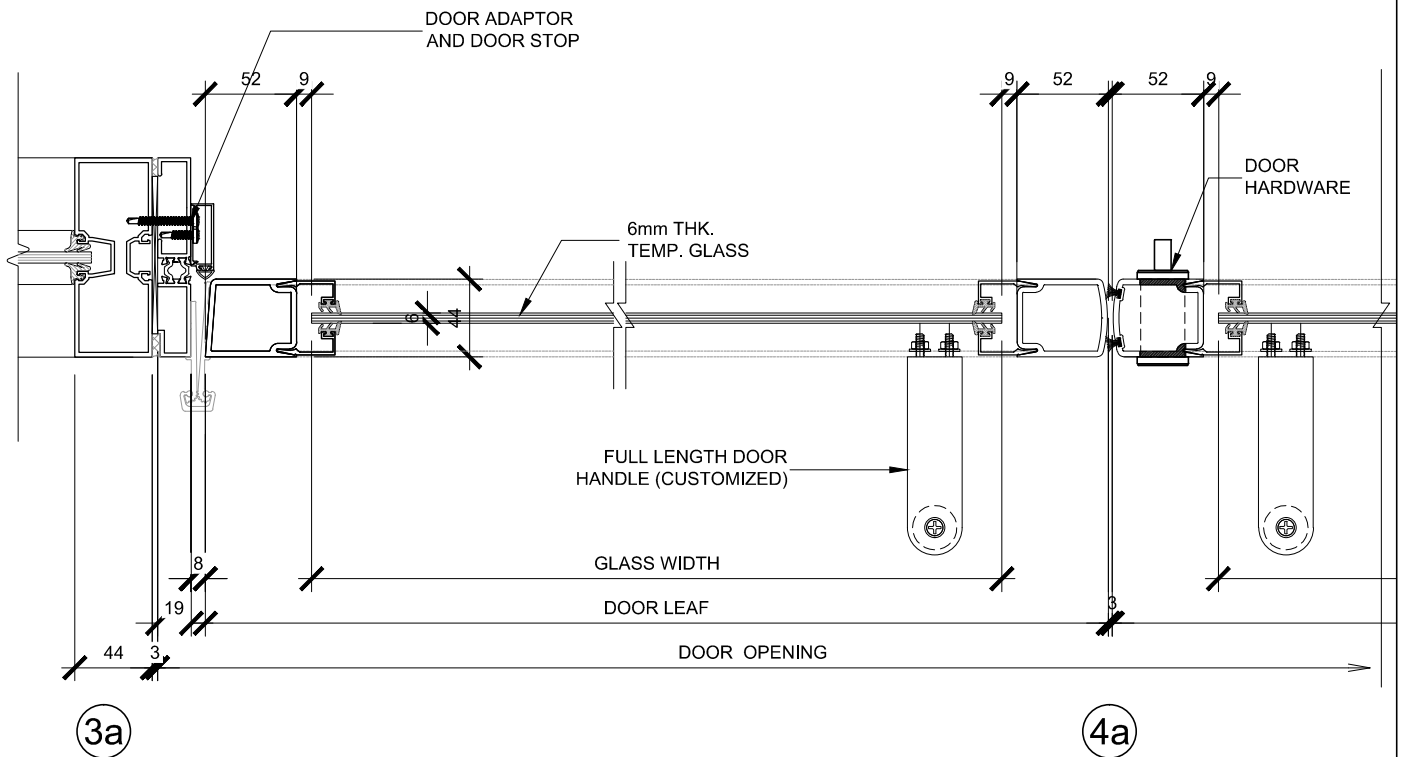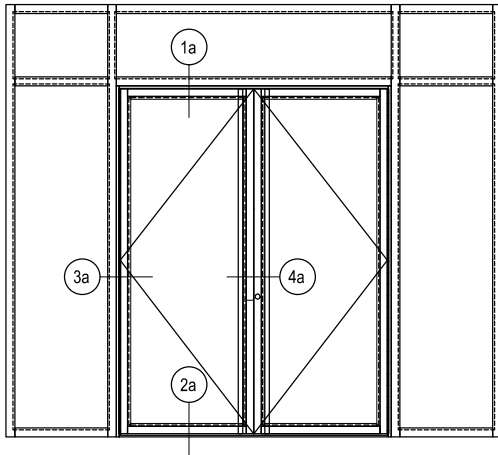

PROJECT:
1500 SERIES DOOR DETAILS
 (NON-INSULATED NARROW STILE DOOR)

ENGINEER: DATE: 04-28-2026 SHEET: 4-OF-12

FRAME APPROVAL
 THIS FABRICATION DRAWING IS APPROVED
 AND MODERN ALUMINUM DESIGN MAY
 PROCEED WITH PRODUCTION

- ☐ APPROVED
☐ APPROVED AS NOTED
☐ REVISED AND RESUBMIT

SIGNED: _____

DATE: _____

PART NUMBER:

QUANTITY:

TAG:

LOCATION/ ARCH'L DOOR NO.:

DESCRIPTION:

CUSTOMER:

DOOR JAMB AND MID STILE DETAILS



Modern Aluminum Design

01-381 BRADWICK DR. CONCORD, ON. L4K 3W6 PHONE: 647 864 7664 EMAIL: Info@aluminumdesign.ca

JOB NUMBER: 1