



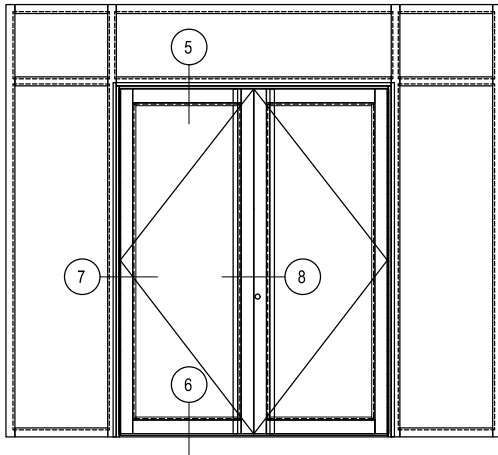

5

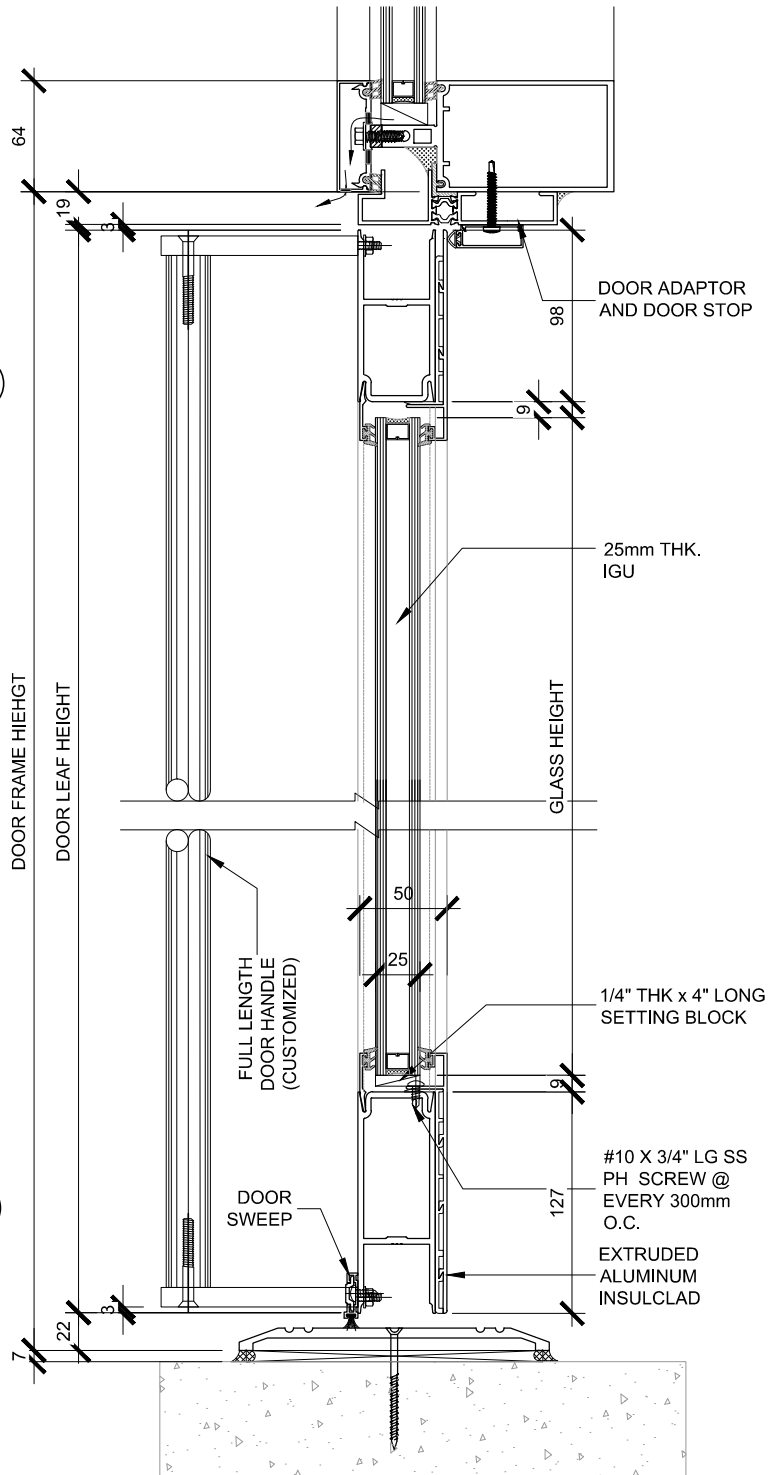

6

PROJECT:

2500 SERIES DOOR DETAILS (INSULATED MEDIUM STILE DOOR)

ENGINEER:

DATE: 04-28-2026

SHEET: 5-OF-12

FRAME APPROVAL

THIS FABRICATION DRAWING IS APPROVED
AND MODERN ALUMINUM DESIGN MAY
PROCEED WITH PRODUCTION

☐ APPROVED

☐ APPROVED AS NOTED

☐ REVISED AND RESUBMIT

SIGNED: _____

DATE: _____

PART NUMBER:

QUANTITY:

TAG:

LOCATION/ ARCH'L DOOR NO.:

DESCRIPTION:

HEAD AND SILL DETAILS



CUSTOMER:



Modern Aluminum Design


01-381 BRADWICK DR. CONCORD, ON. L4K 3W6 PHONE: 647 864 7664 EMAIL: Info@aluminumdesign.ca

JOB NUMBER: 1

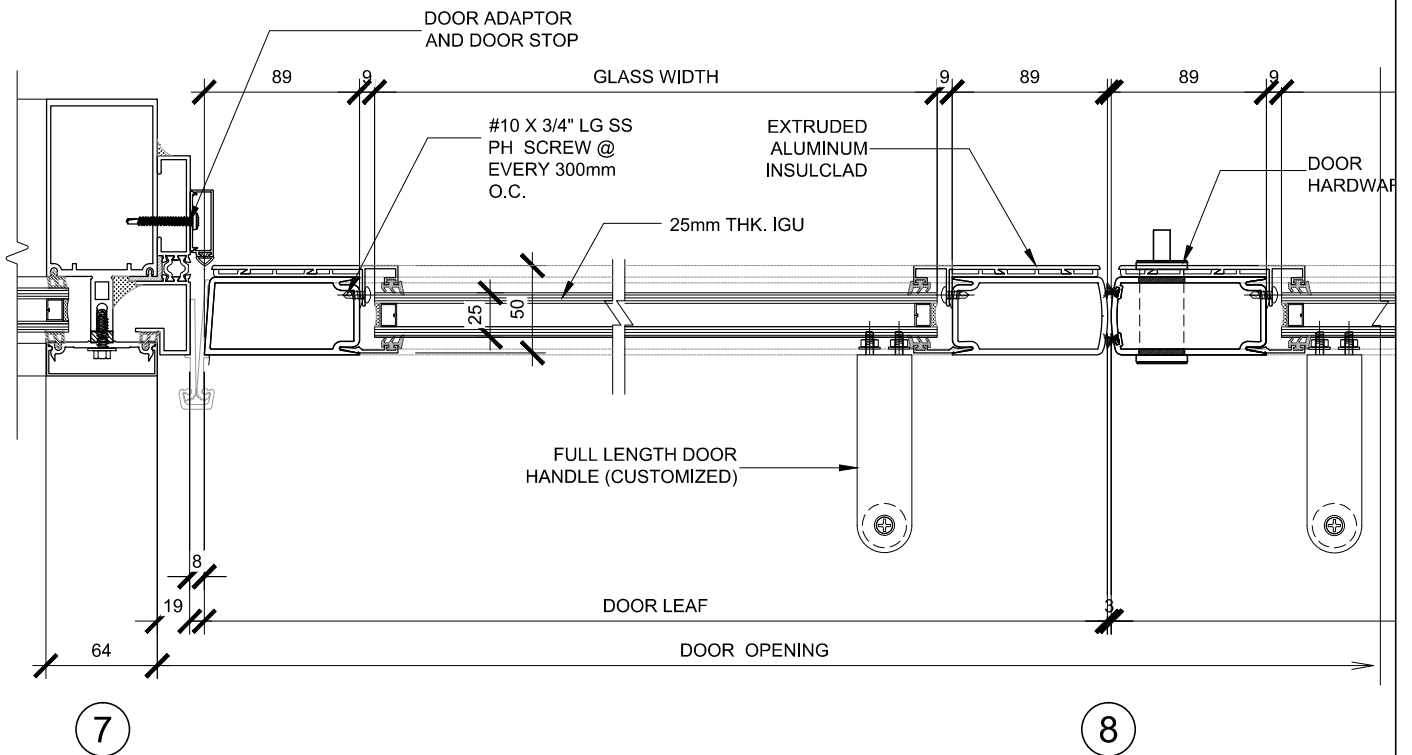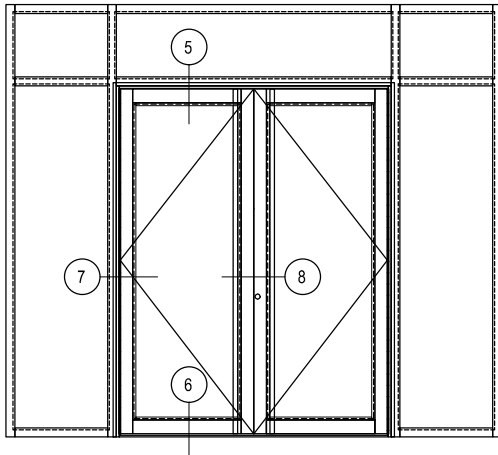


PROJECT: 2500 SERIES DOOR DETAILS (INSULATED MEDIUM STILE DOOR)			PART NUMBER: QUANTITY: -- -		JOB NUMBER:
ENGINEER: DATE: 04-28-2026 SHEET: 6-OF-12			TAG: LOCATION/ ARCH'L DOOR NO.: -- --		
FRAME APPROVAL THIS FABRICATION DRAWING IS APPROVED AND MODERN ALUMINUM DESIGN MAY PROCEED WITH PRODUCTION			DESCRIPTION: CUSTOMER: DOOR JAMB AND MID STILE DETAILS		
SIGNED: _____ DATE: _____			 Modern Aluminum Design 01-381 BRADWICK DR. CONCORD, ON. L4K 3W6 PHONE: 647 864 7664 EMAIL: Info@aluminumdesign.ca		

- ☐ APPROVED
- ☐ APPROVED AS NOTED
- ☐ REVISED AND RESUBMIT

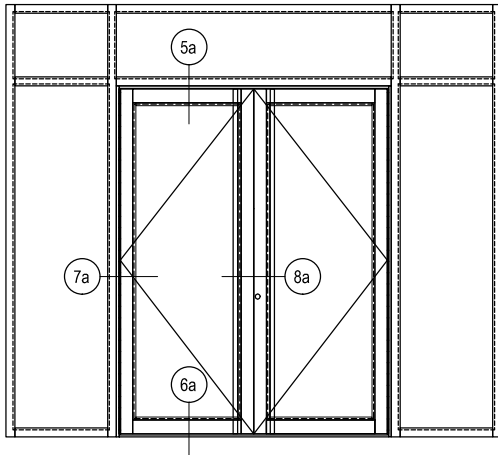

5a

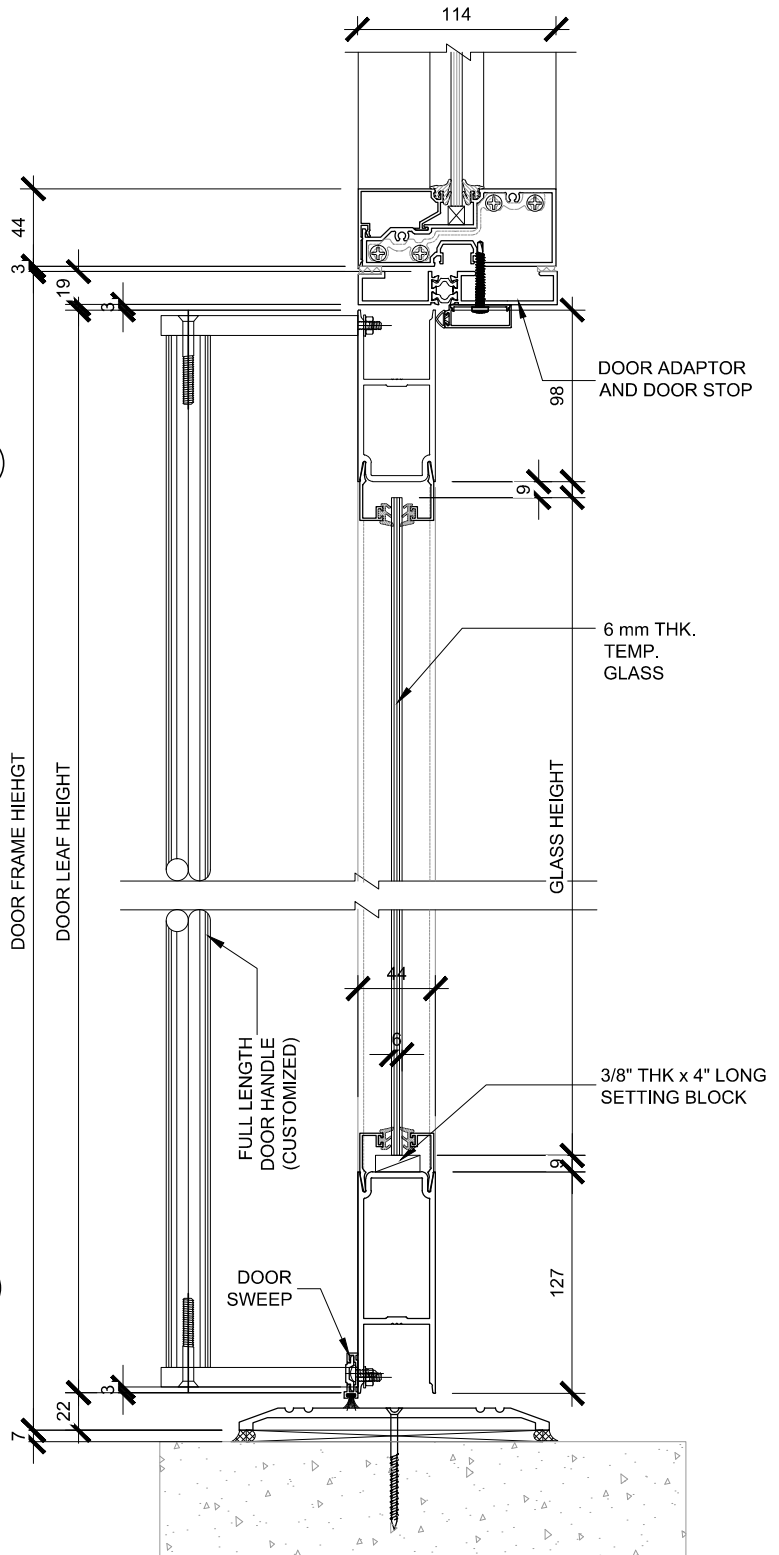

6a

PROJECT:

2500 SERIES DOOR DETAILS (NON-INSULATED MEDIUM STILE DOOR)

ENGINEER:

DATE: 04-28-2026

SHEET: 7-OF-12

FRAME APPROVAL

THIS FABRICATION DRAWING IS APPROVED
AND MODERN ALUMINUM DESIGN MAY
PROCEED WITH PRODUCTION

☐ APPROVED

☐ APPROVED AS NOTED

☐ REVISED AND RESUBMIT

SIGNED: _____

DATE: _____

PART NUMBER:

QUANTITY:

TAG:

LOCATION/ ARCH'L DOOR NO.:

DESCRIPTION:

HEAD AND SILL DETAILS



CUSTOMER:



Modern Aluminum Design

01-381 BRADWICK DR. CONCORD, ON. L4K 3W6 PHONE: 647 864 7664 EMAIL: Info@aluminumdesign.ca

JOB NUMBER: 1

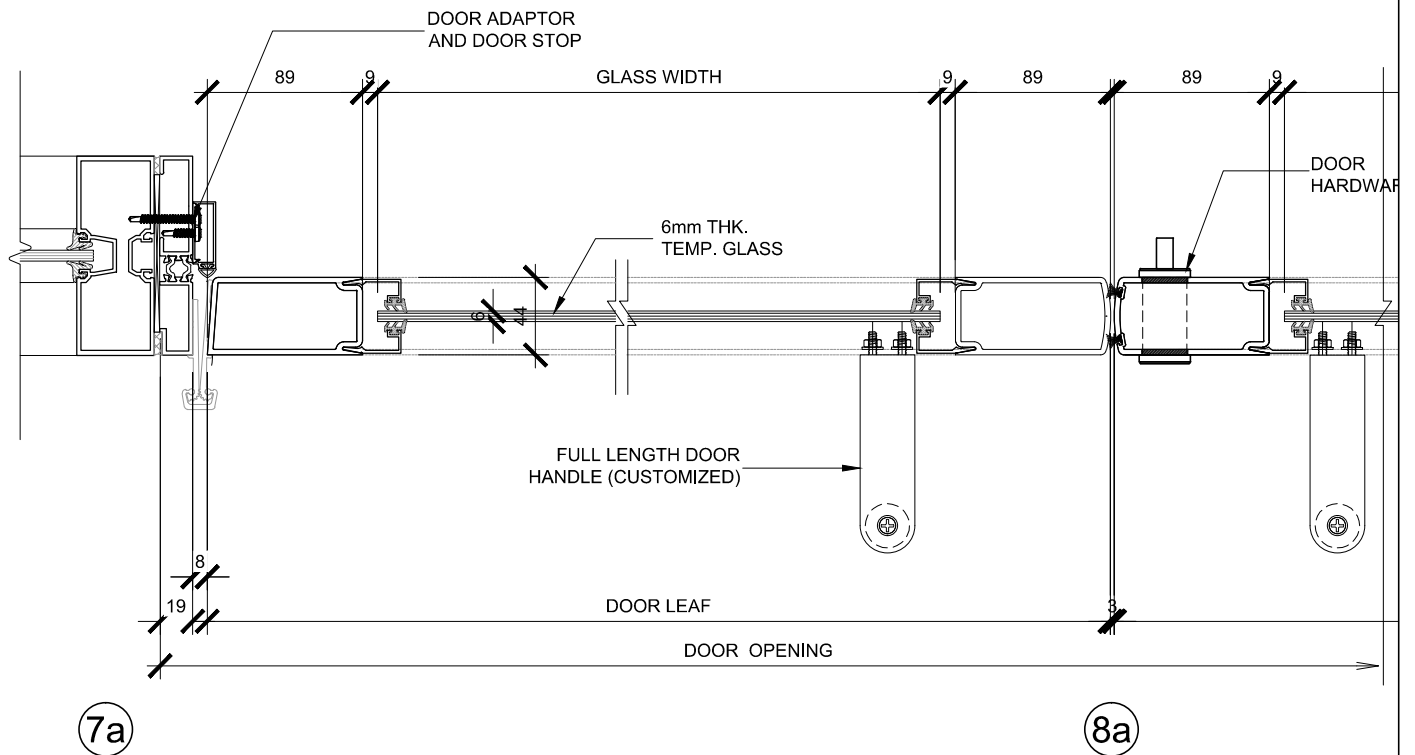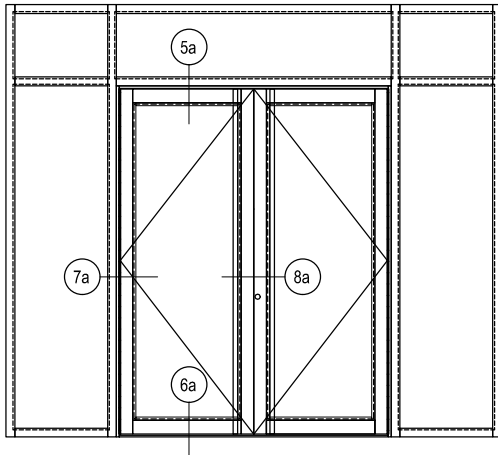

PROJECT:
2500 SERIES DOOR DETAILS
(NON-INSULATED MEDIUM STILE DOOR)

ENGINEER: DATE: 04-28-2026 SHEET: 6-OF-12

FRAME APPROVAL

THIS FABRICATION DRAWING IS APPROVED
AND MODERN ALUMINUM DESIGN MAY
PROCEED WITH PRODUCTION

- ☐ APPROVED
☐ APPROVED AS NOTED
☐ REVISED AND RESUBMIT

SIGNED: _____

DATE: _____

PART NUMBER:

QUANTITY:

TAG:

LOCATION/ ARCH'L DOOR NO.:

DESCRIPTION:

CUSTOMER:

DOOR JAMB AND MID STILE DETAILS



Modern Aluminum Design

01-381 BRADWICK DR. CONCORD, ON. L4K 3W6 PHONE: 647 864 7664 EMAIL: Info@aluminumdesign.ca

JOB NUMBER: 1