



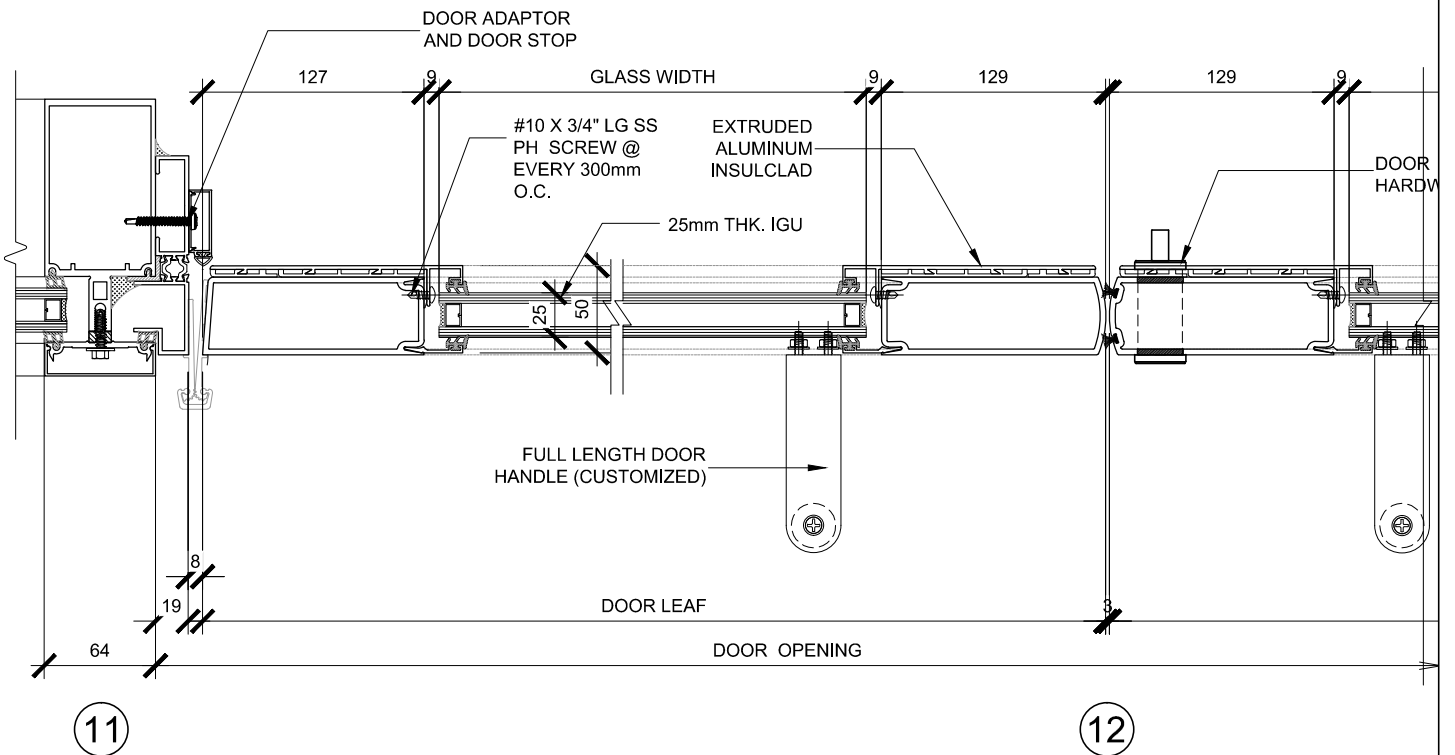

JOB NUMBER:

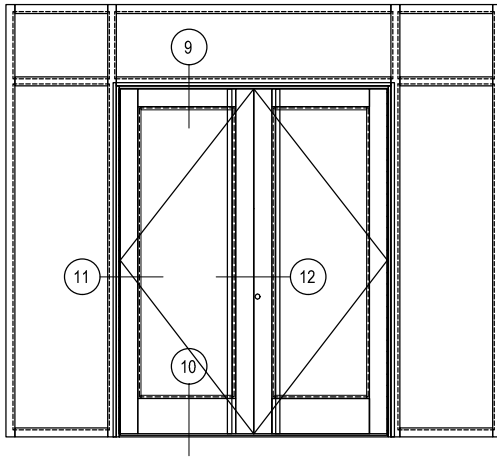

PROJECT:
3500 SERIES DOOR DETAILS
(INSULATED WIDE STILE DOOR)

ENGINEER: DATE: 04-28-2026 SHEET: 10-OF-12

FRAME APPROVAL

THIS FABRICATION DRAWING IS APPROVED
AND MODERN ALUMINUM DESIGN MAY
PROCEED WITH PRODUCTION

- ☐ APPROVED
☐ APPROVED AS NOTED
☐ REVISED AND RESUBMIT

SIGNED: _____

DATE: _____

PART NUMBER:

QUANTITY:

TAG:

LOCATION/ ARCH'L DOOR NO.:

DESCRIPTION:

CUSTOMER:


DOOR JAMB AND MID STILE DETAILS




Modern Aluminum Design

01-381 BRADWICK DR. CONCORD, ON. L4K 3W6 PHONE: 647 864 7664 EMAIL: Info@aluminumdesign.ca

JOB NUMBER: _____

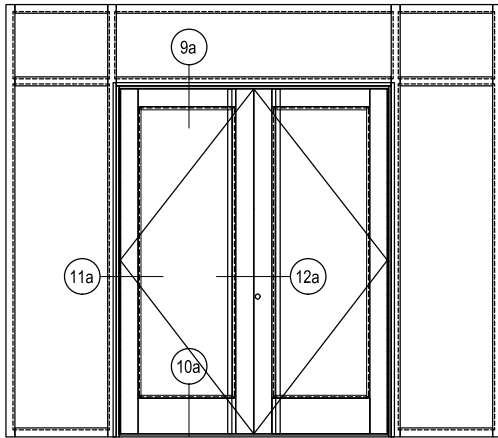

9a

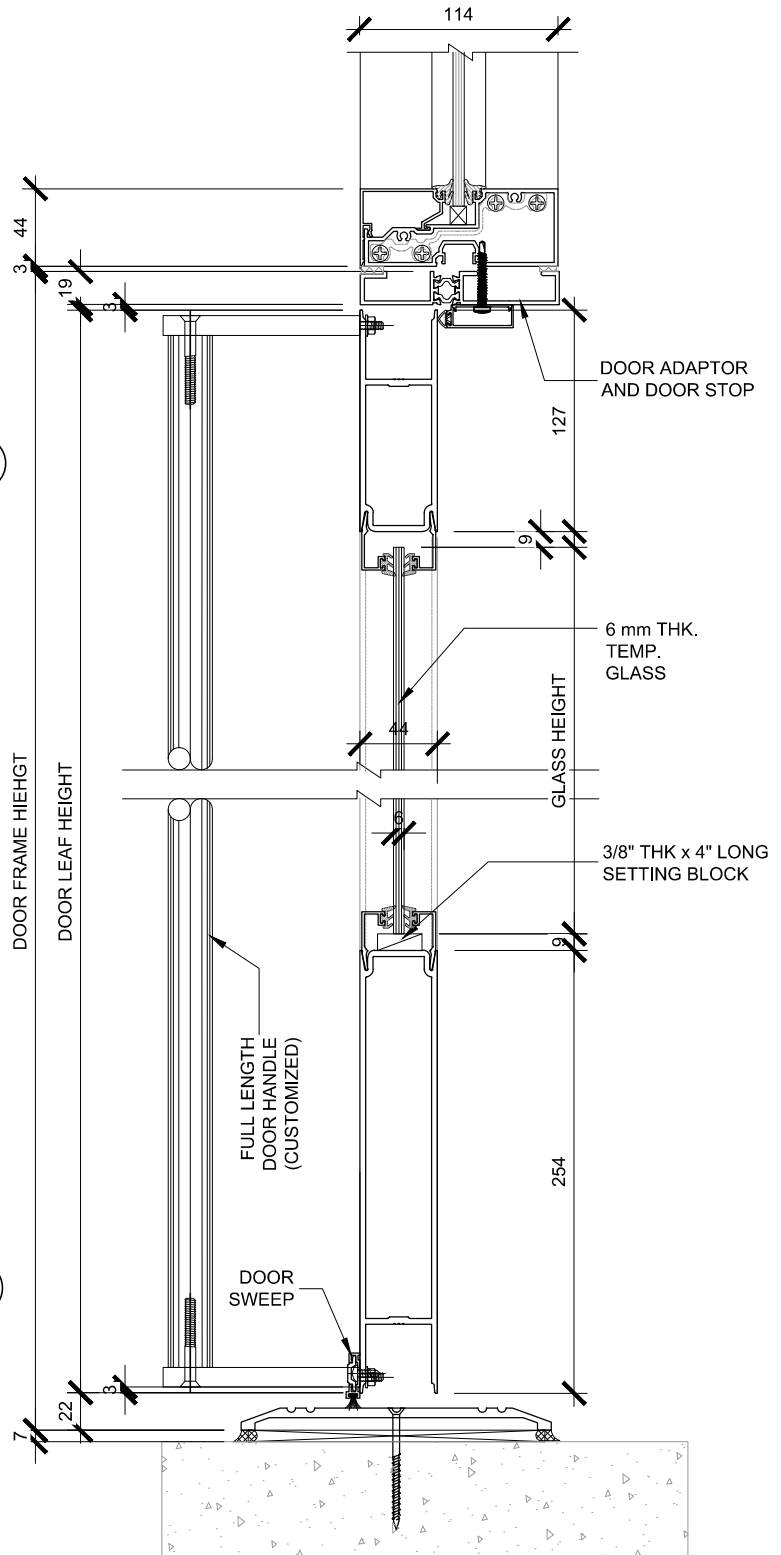

PROJECT:

3500 SERIES DOOR DETAILS (NON-INSULATED WIDE STILE DOOR)

ENGINEER:

DATE: 04-28-2026

SHEET: 11-OF-12

FRAME APPROVAL

THIS FABRICATION DRAWING IS APPROVED
AND MODERN ALUMINUM DESIGN MAY
PROCEED WITH PRODUCTION

☐ APPROVED

☐ APPROVED AS NOTED

☐ REVISED AND RESUBMIT

SIGNED: _____

DATE: _____

PART NUMBER:

QUANTITY:

TAG:

LOCATION/ ARCH'L DOOR NO.:

DESCRIPTION:

HEAD AND SILL DETAILS



CUSTOMER:



Modern Aluminum Design

01-381 BRADWICK DR. CONCORD, ON. L4K 3W6 PHONE: 647 864 7664 EMAIL: Info@aluminumdesign.ca

JOB NUMBER: 1

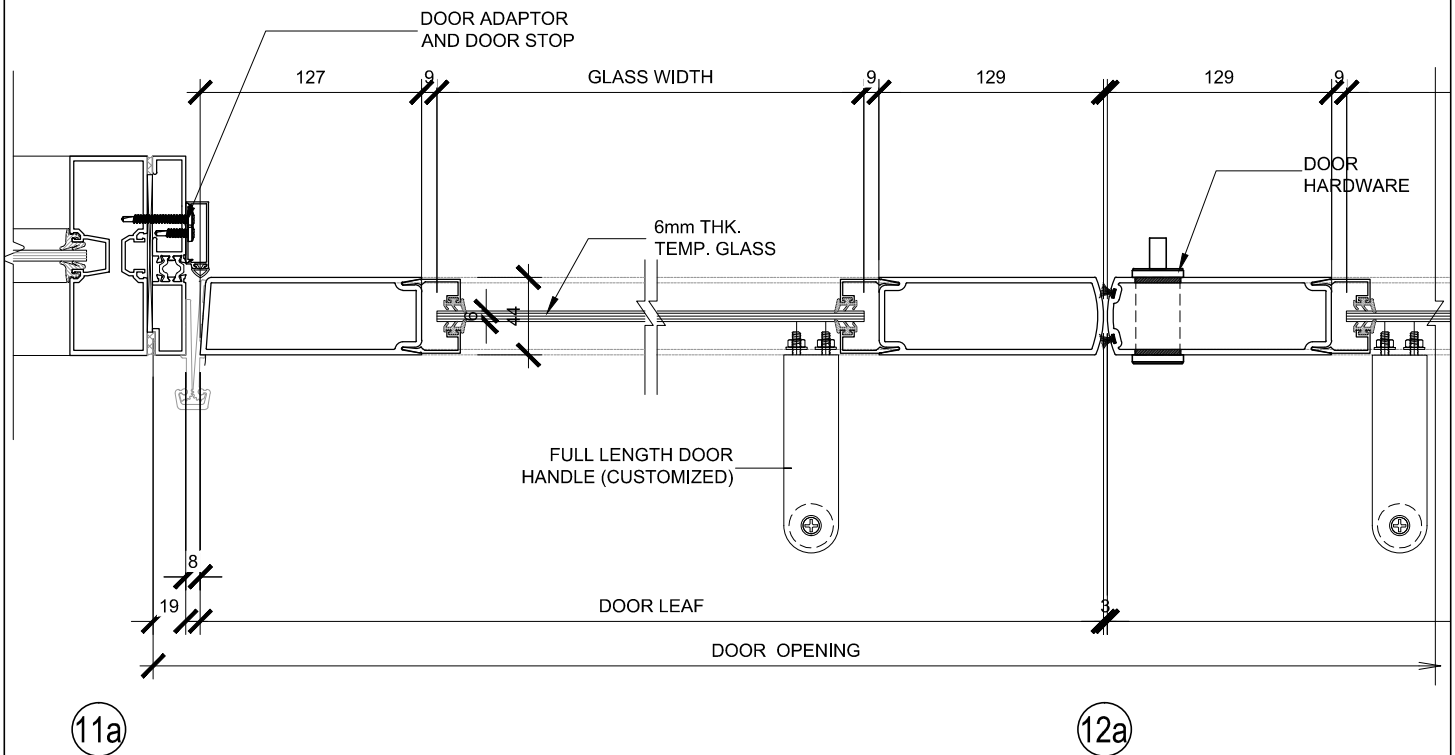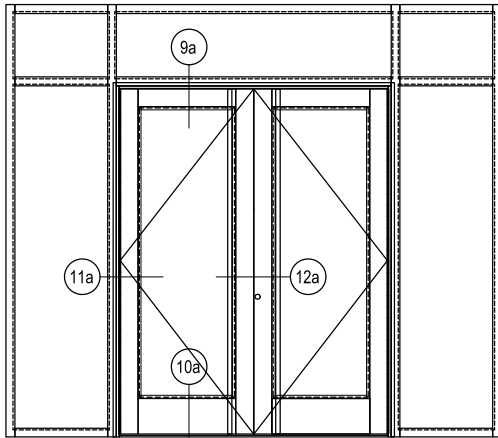

PROJECT: 3500 SERIES DOOR DETAILS (NON-INSULATED WIDE STILE DOOR)			PART NUMBER: --		QUANTITY: -	
ENGINEER: --			TAG: --		LOCATION/ ARCH'L DOOR NO.: --	
DATE: 04-28-2026			SHEET: 12-OF-12		DESCRIPTION: DOOR JAMB AND MID STILE DETAILS	
CUSTOMER: --			JOB NUMBER:			
FRAME APPROVAL THIS FABRICATION DRAWING IS APPROVED AND MODERN ALUMINUM DESIGN MAY PROCEED WITH PRODUCTION			☐ APPROVED ☐ APPROVED AS NOTED ☐ REVISED AND RESUBMIT			
SIGNED: _____			DATE: _____			
Modern Aluminum Design 01-381 BRADWICK DR. CONCORD, ON. L4K 3W6 PHONE: 647 864 7664 EMAIL: Info@aluminumdesign.ca						